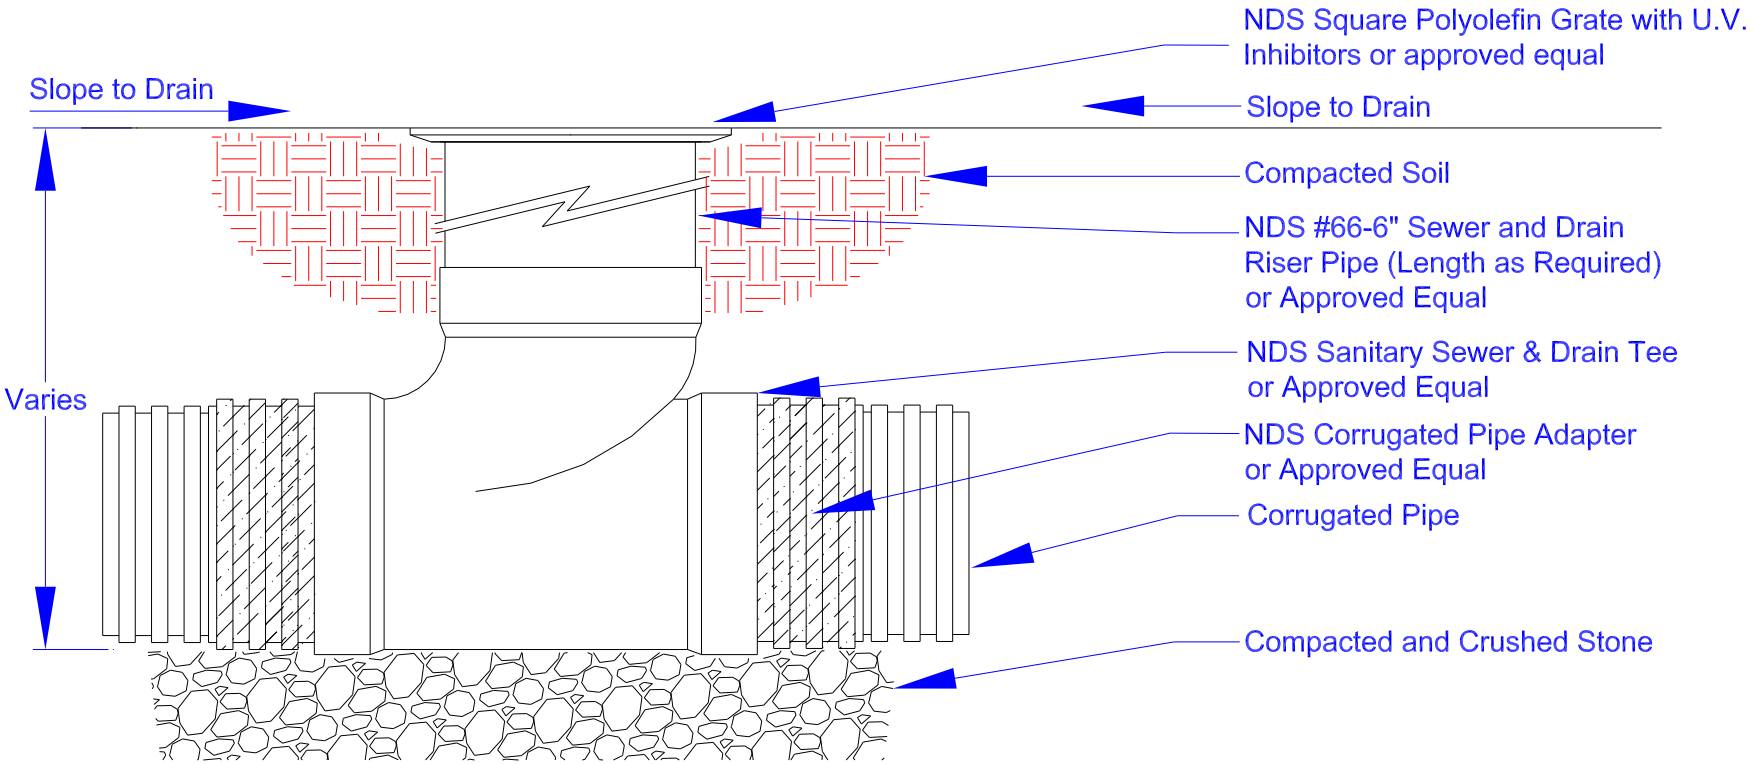

NDS SQUARE GRATE WITH SANITARY SEWER & DRAIN TEE

NOT TO SCALE